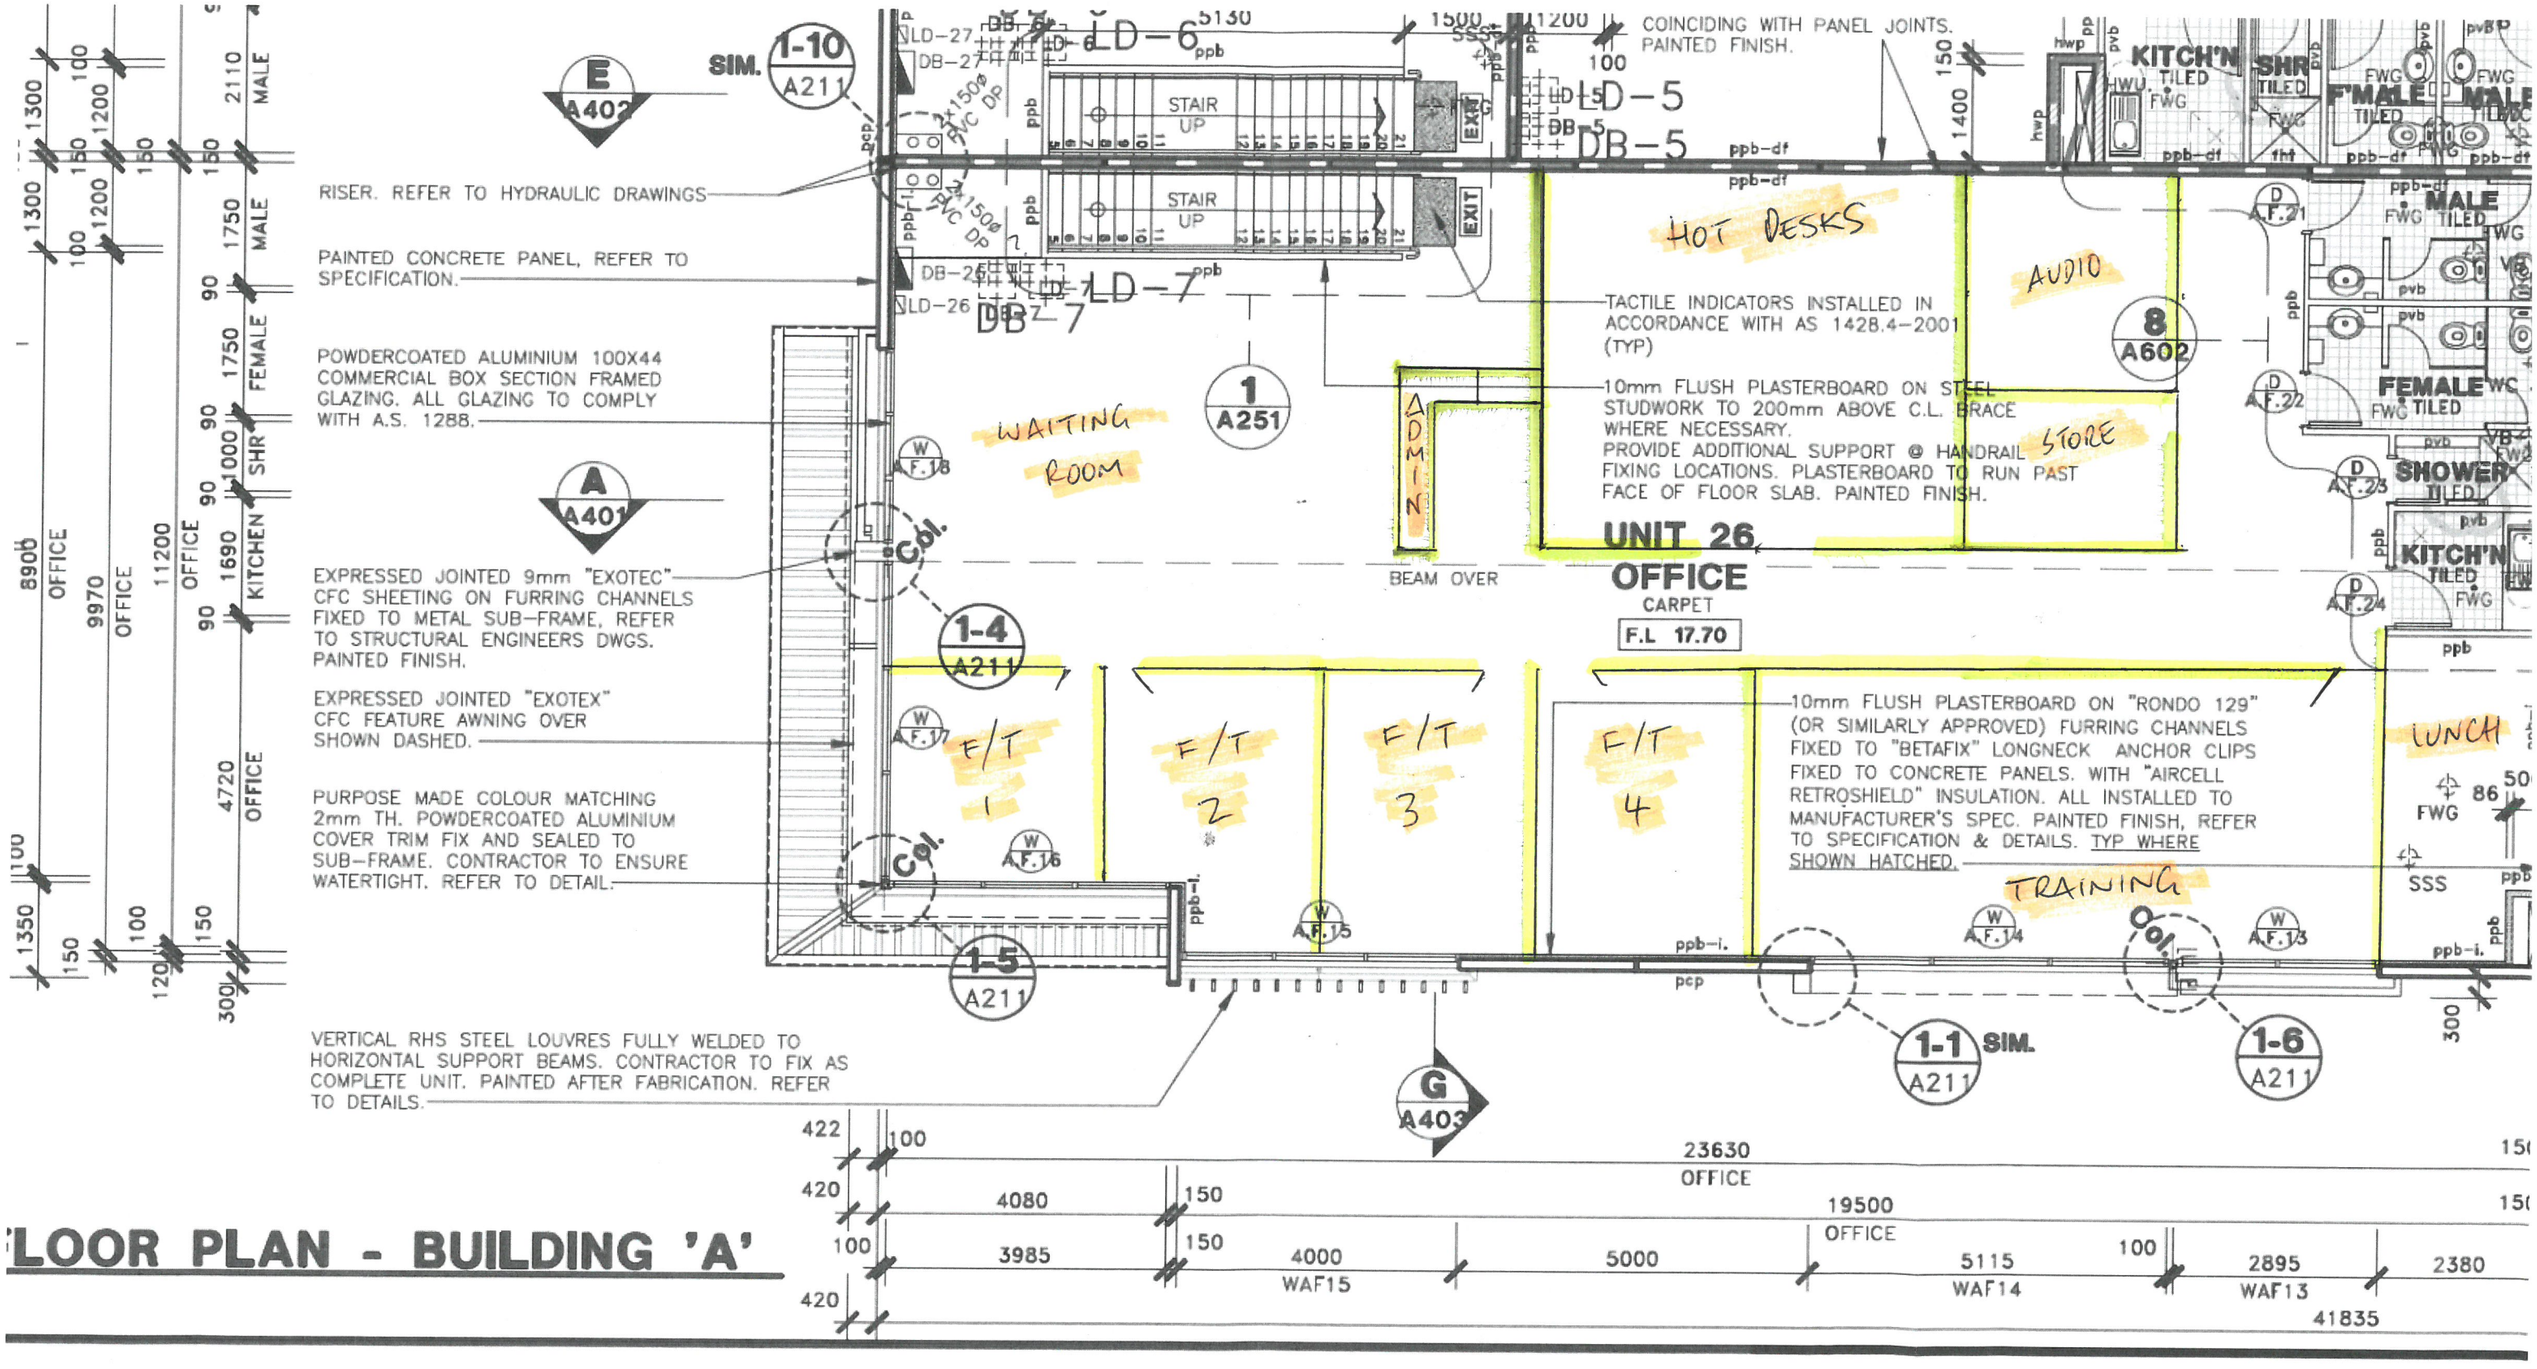

FLOOR PLAN - BUILDING 'A'